DR. WHO • EP. 3&4 • DESIGNER JOHN HURST • ZERO 2nd FEB, '73 • PROJECT No 2342/7002-3. • V. T. R. FEB 5th & 6th '73 • SHEET 1 OF 3

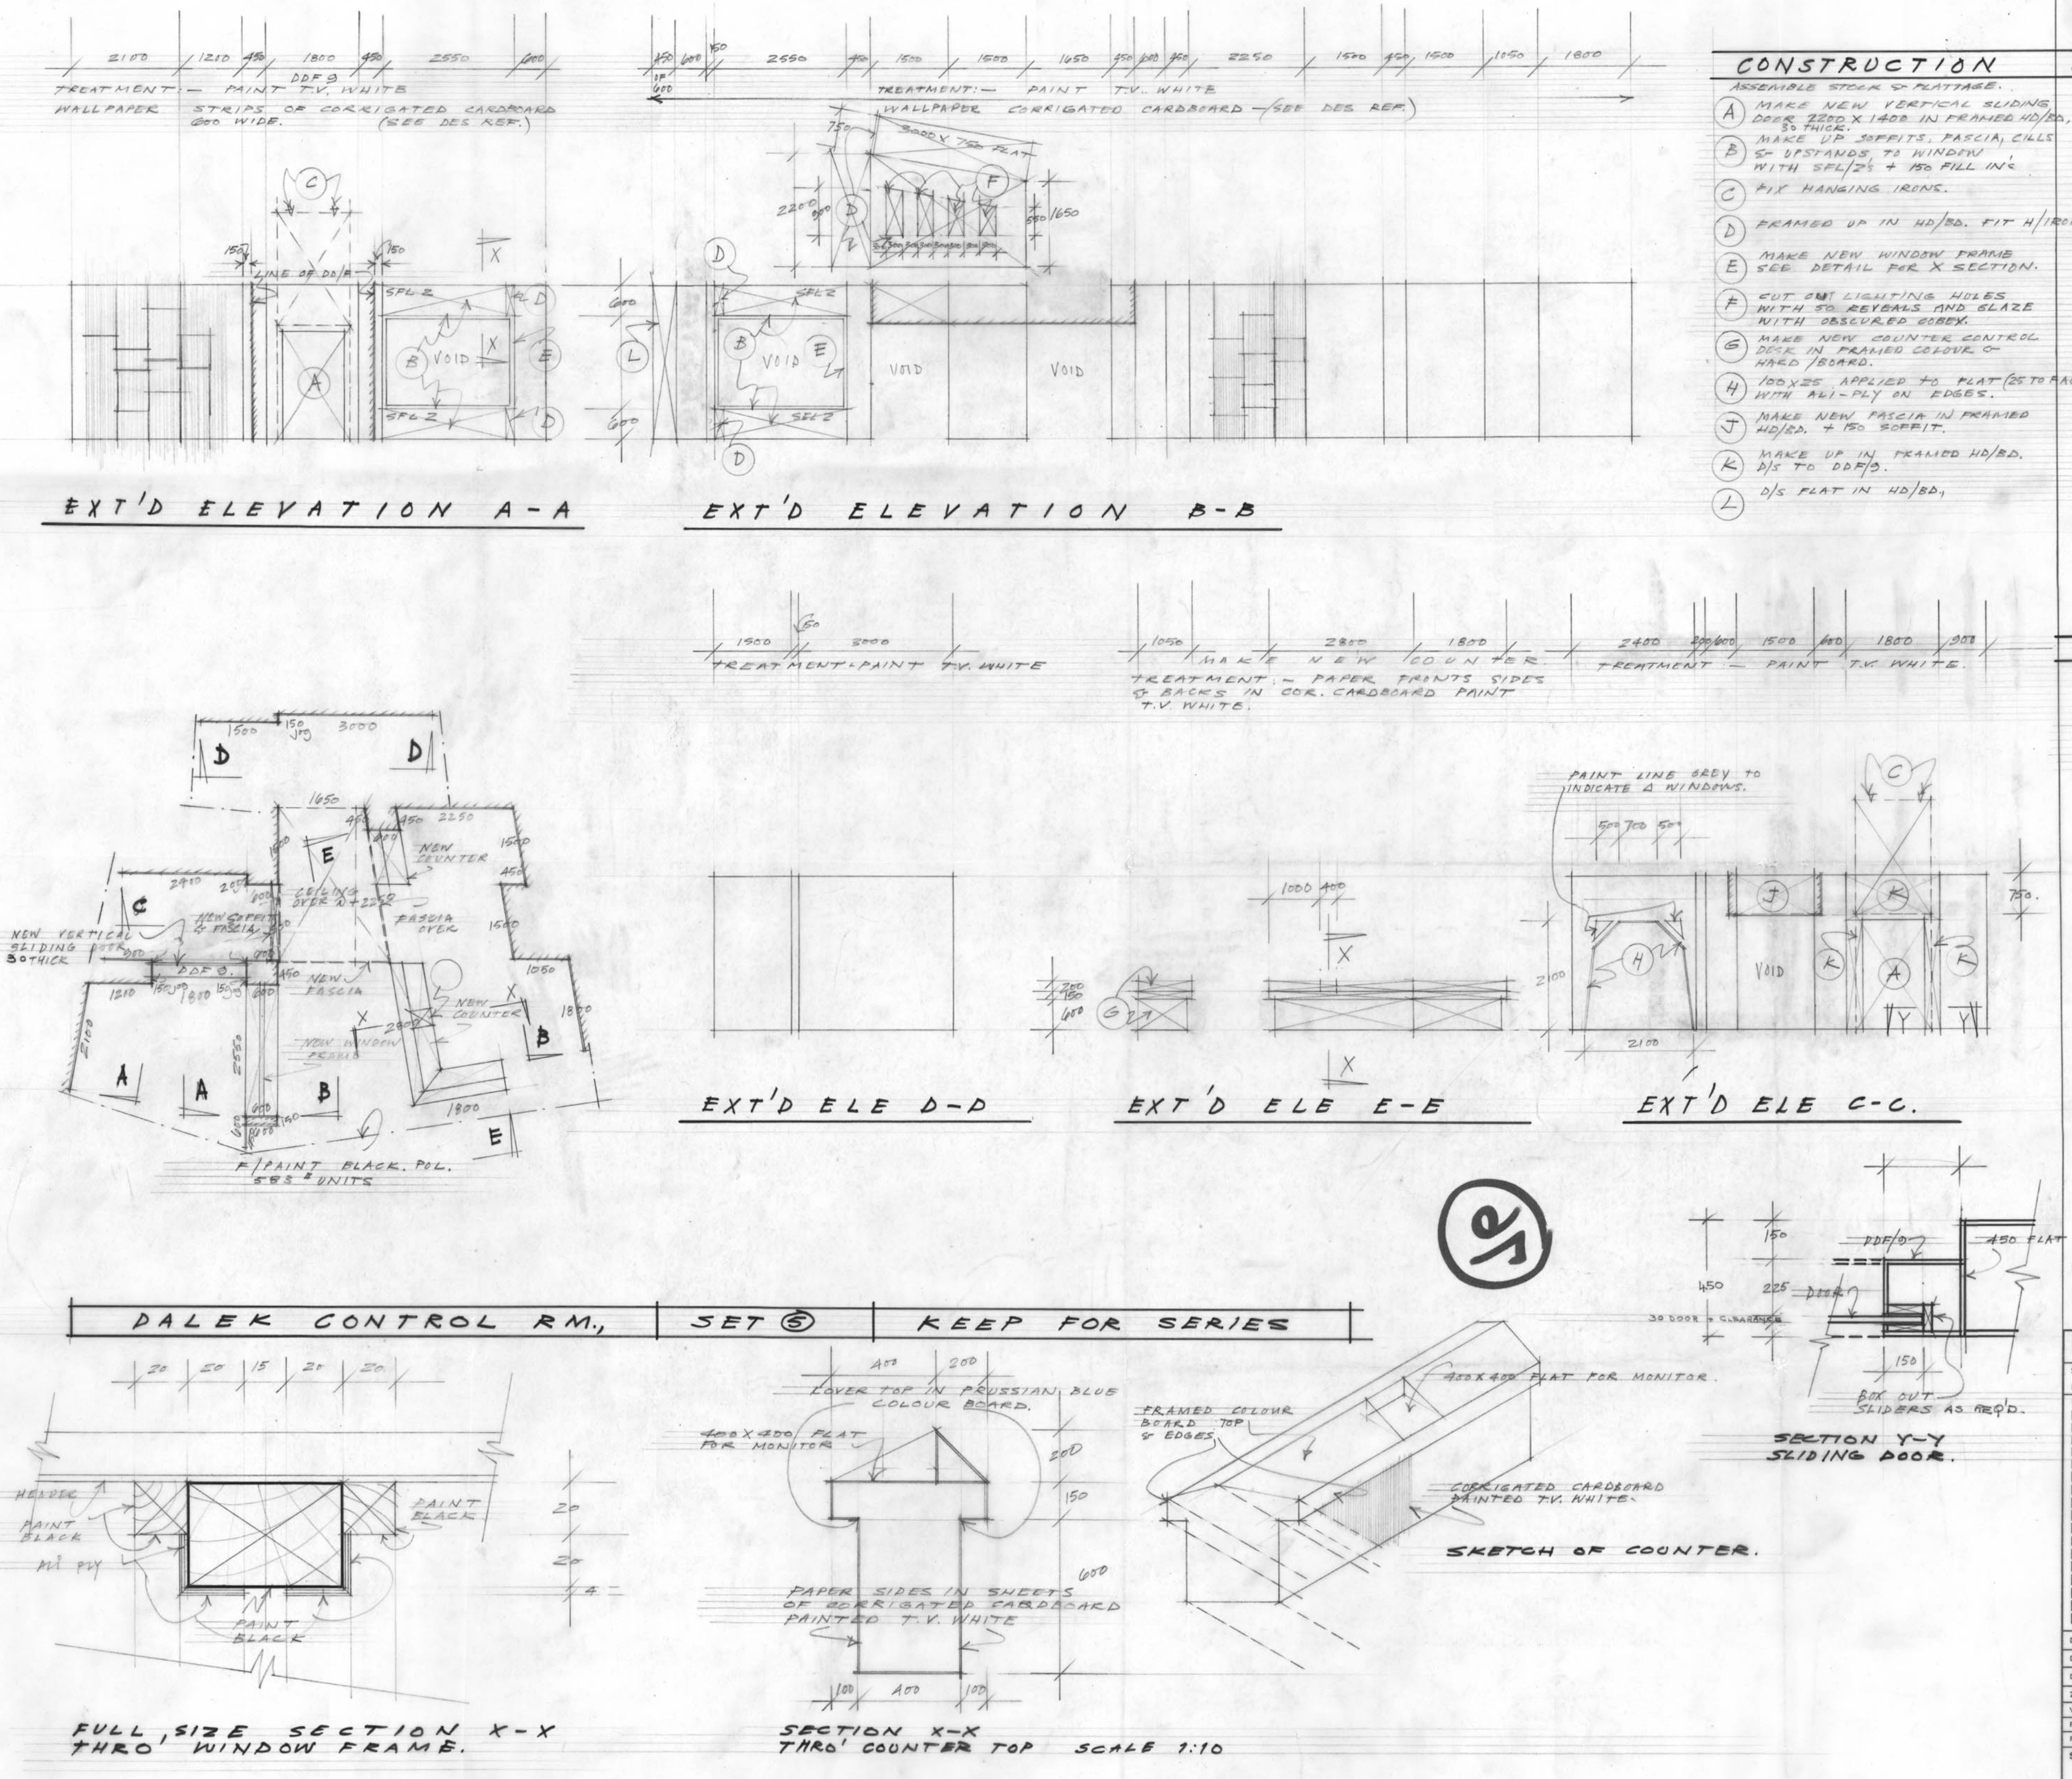

CONSTRUCTION

ASSEMBLE STOCK & FLATTAGE.

- (A) MAKE NEW VERTICAL SLIDING DOOR 2200 X 1400 IN FRAMED HD/BD, 30 THICK.
- (B) MAKE UP SOFFITS, FASCIA, CILLS & UPSTANDS TO WINDOW, WITH SFL/Z'S + 150 FILL IN'S
- (C) FIX HANGING IRONS.
- (D) FRAMED UP IN HD/BD. FIT H/IRONS.
- (E) MAKE NEW WINDOW FRAME SEE DETAIL FOR X SECTION.
- (F) CUT OUT LIGHTING HOLES WITH 50 REVEALS AND GLAZE WITH OBSCURED COBEX.
- (G) MAKE NEW COUNTER CONTROL DESK IN FRAMED COLOUR & HARD/BOARD.
- (H) 100 X 25 APPLIED TO FLAT (25 TO FACE) WITH ALI-PLY ON EDGES.
- (J) MAKE NEW FASCIA IN FRAMED HD/BD. + 150 SOFFIT.
- (K) MAKE UP IN FRAMED HD/BD. D/S TO DDF/9.
- (L) D/S FLAT IN HD/BD.

SPECIAL MATERIALS.

(i) CORRIGATED CARDBOARD 1 ROLL 250 WIDE 76.2 METRES LONG. £1.23 PER ROLL

FROM:— ASSOCIATED PAPER MILLS (SALES LTD)
WESTWAY HO.
VICTORIA RD.
LONDON N3. TEL. 992 5533.

WALLPAPER.

~~(i) CORRIGATED CARDBOARD TO BE APPLIED IN 600 WIDE STRIPS IN 450, 600, 750, & 900 LENGTHS. ALL CORRIGATIONS TO RUN VERTICALLY.~~

(i) CORRIGATED CARDBOARD TO BE CUT & PAPERED TO DES. REF.

BBC TV RECEIVED 16 JAN 1973 CON. ORG.
RECEIVED 11 JAN 1973 DESIGN MANAGE..

BBC tv DESIGN DEPARTMENT

SHEET NO 1 — DATE DRAWN 3/1/73 — DES. CHECK C / Int. m
NO OF SHEETS 3 — SCALE: 1:50

DES DISTRIBUTION (27)	GEN DISTRIBUTION
☑ DESIGNER	☑ ALLOCATIONS (Tech)
☑ DESIGN ASST.	☑ 2 DIRECTOR
☐ DESIGNER EALING	☐ F M'S OFFICE
☐ ELECTRICIANS	☐ A.ST.M.(Tel)
☐ MODEL MAKERS	☐ MANAGER STUDIO OPS
☐ METAL WORKERS	5 DAY MANAGER
☐ PROCESS PROJECTION	3 NIGHT MANAGER
☑ SCENIC ARTISTS	☑ SCENERY BOOKING CLERK
☐ VISUAL EFFECTS	☐ SUPERVISOR EALING
☑ DRAPES	☐ SCENERY STORES BRENT'D
☐ GRAPHICS	☑ ESTIMATOR
☐ ASST. PLASTICS	☑ CONS'T ORGANISER
☐ ASST. PRODUCTIONS	☑ ASST. WORKSHOP MAN.
☐ ASST. ALLOCATIONS	☑ SUP'G SUPPLY MAN
6 O	☐ O/CONTRACTOR
☑ P	☐ DESIGN MANAGER
☐	☐ CONTRACTS

ESTIMATOR [signature] DATE 22/1/73
DRAWING MANAGER [signature] DATE 22.1.73
A/DWG MAN. CHECKED Int. [initials]
BLUES ISSUED 12/1/73

DIRECTOR DAVID MALONEY Room 511 T.H.
DESIGNER JOHN HURST Ext 2542
DRAWN BY GARRY FREEMAN Ext 2557
ZERO 2/2/73
V.T.R. 5,6,/2/73
FILM ZERO
FILM DATE
studio TC 6

PRODUCTION DR WHO EPISODES 3&4.

PROJECT NO 2342/7002-3

BAL

DR WHO • DESIGNER JOHN HURST • ZERO 18TH JAN '73 • PROJECT No 2342/7000-1 • V.T.R. 22nd – 23rd JAN '73 • STUDIO TC4 • SHEET 1 OF 4.

TREATMENT:- PAINT ALL FLATTAGE (WITH EXCEPTION OFF ALI-PLY) JADE.

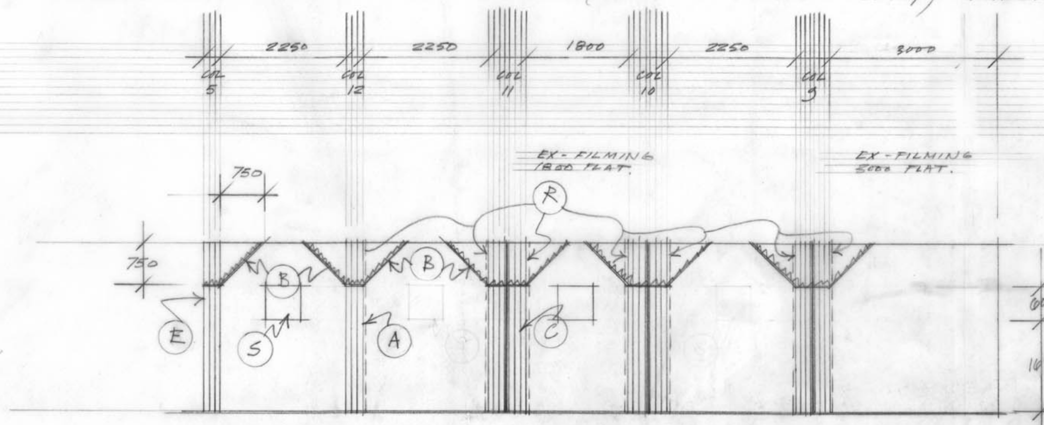

EXT'D ELEVATION A-A

TREATMENT AS ELE A-A.

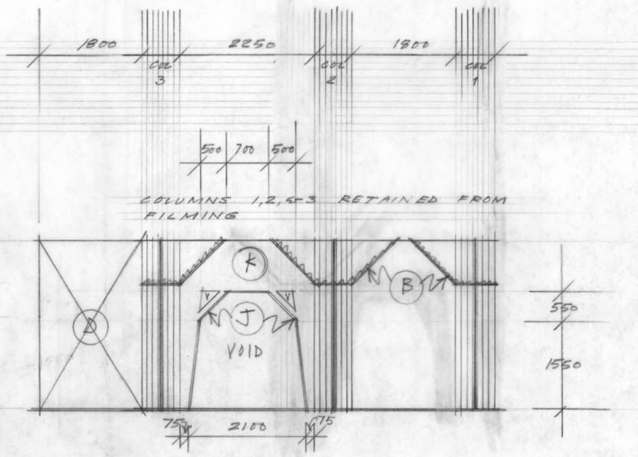

EXT'D ELEV B-B

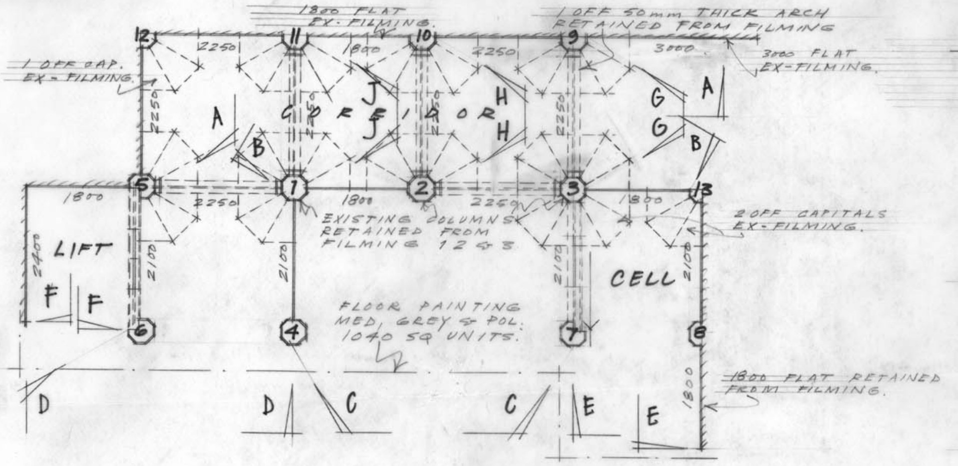

PLAN.

TREATMENT:- AS ELE A-A.

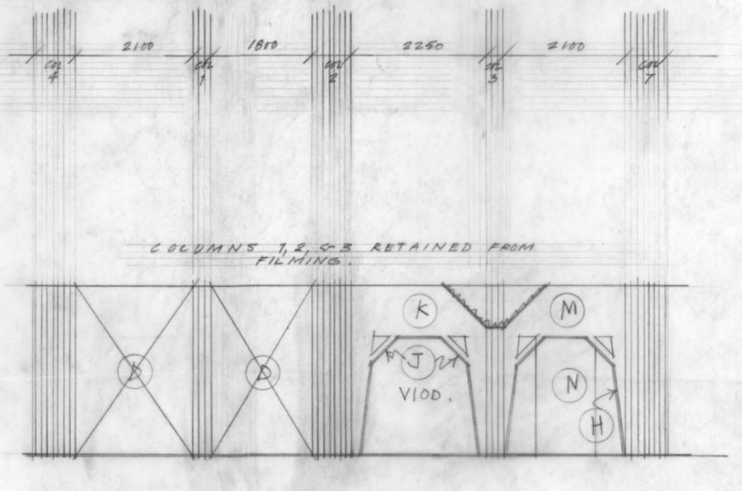

EXT'D ELEVATION C-C

CONSTRUCTION

- (A) MAKE NEW 1/4 COLUMNS Nos 12 AND 13 (SEE DETAIL)
- (B) MAKE NEW 16 OFF CAPITALS — 4 ALREADY MADE, RETAINED FROM FILMING (SEE DETAIL)
- (C) MAKE NEW 1/2 COLUMNS Nos 8, 9, 10 & 11 (SEE DETAIL)
- (D) DOUBLE SIDE STOCK FLATS IN FRAMED HD/BD TO MAKE O/A THICKNESS 50
- (E) MAKE NEW 3/4 COLUMNS Nos 5, 6 & 7 (SEE DETAIL)
- (F) MAKE NEW 150 THICK ARCH FLAT TO TAKE SLIDING DOUBLE DOORS PLUS SLIDING GEAR. DOUBLE SIDED IN FRAMED HD/BD.
- (G) MAKE NEW SLIDING DOORS IN FRAMED HD/BD.
- (H) MAKE NEW ARCHITRAVE IN 75X25 ON EDGE WITH ALI-PLY APPLIED TO INNER FACE AND EDGE ONLY.
- (J) APPLY 225X25 PLANK CENTRALLY AS REVEAL WITH ALI-PLY APPLIED TO INNER FACE AND EDGE ONLY.
- (K) MAKE NEW DOUBLE SIDED ARCHES 4 OFF 50 THICK — (1 RETAINED FROM FILMING)
- (L) MAKE NEW FULL COLUMN No4 (COLUMNS 1, 2, & 3 RETAINED FROM FILMING)
- (M) MAKE NEW 150 THICK ARCH FLAT TO TAKE SLIDING SINGLE DOOR AND SLIDING GEAR — DOUBLE SIDED IN FRAMED HD/BD.
- (N) MAKE NEW SINGLE SLIDING DOOR IN FRAMED HD/BD. 900 WIDE.
- (O) MAKE NEW SINGLE SIDED FLAT WITH 3X 500X 350 OPENINGS @ +1650 CENTRES.
- (P) FIX U SECTION ALUMINIUM MITRED IN REVEALS.
- (Q) FIX OBSCURED COBEX IN 3 WINDOWS.
- (R) MAKE UP THICKNESS OF SINGLE SIDED FLATS TO LOCATE INTO COLUMNS.
- (S) APPLY METAL GRILLS TO FLATS (SEE DETAIL SHEET)
- (T) APPLY 500 WIDTH OF MED-GREY COLOUR BOARD CENTRE @ +1650 — CARRY AROUND ARCH HEAD.

SPECIAL MATERIALS

- (i) ALI-PLY
- (ii) OBSCURED COBEX.
- (iii) MED-GREY COLOUR BOARD.
- (iv) ALUMINIUM U SECTION SEE DES REF.

METAL WORKERS

- (i) MAKE NEW 2 OFF METAL GRILLS (DETAIL SHEET TO FOLLOW.)

ZIRCON

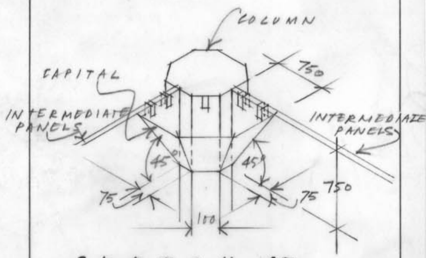

SKETCH OF CAPITAL.

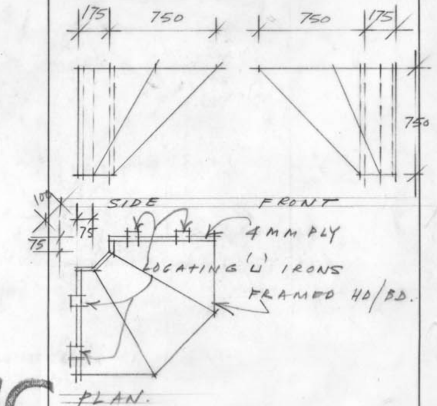

DETAIL TO CAPITALS
SCALE 1:20.

CORRIDOR COMPOSITE	SET (1)	KEEP FOR SERIES.

(A1)

TREATMENT AS ELE A-A

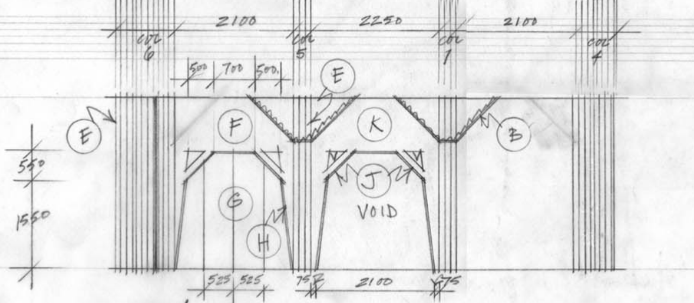

EXT'D ELEVATION D-D

TREATMENT AS A-A

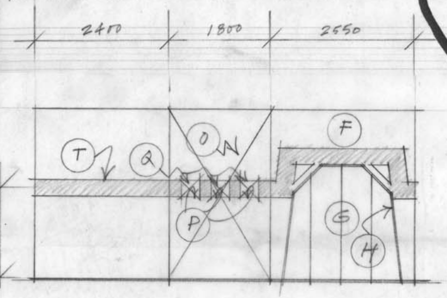

EXT'D ELEV F-F

TREATMENTS AS ELE A-A.

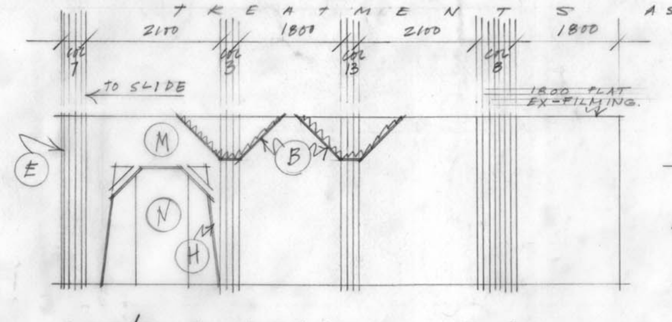

EXT'D ELEVATION E-E

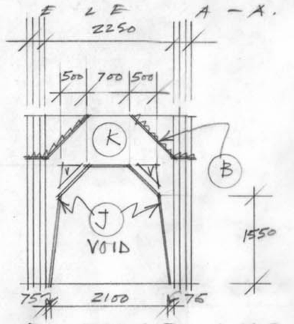

ELEVATIONS G-G, H-H, J-J.

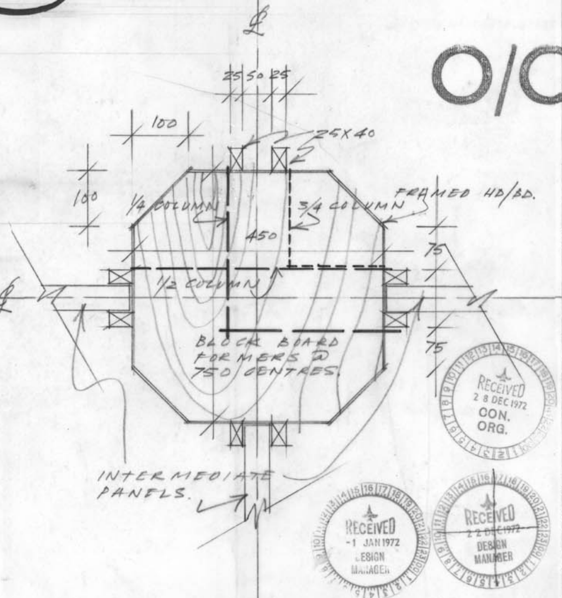

TYPICAL SECTION THRO' COLUMNS N.T.S.

O/C

BBC tv DESIGN DEPARTMENT

SHEET NO 1 — DATE DRAWN 16-12-72
NO OF SHEETS 4 — SCALE: 1:50, 1:20

DIRECTOR DAVID MALONEY
DESIGNER JOHN HURST — EXT 2542
DRAWN BY GARRY FREEMAN — EXT 2557
ZERO 19/1/73
V.T.R. 22/23/1/73
PRODUCTION DR WHO SSS
studio TC4
PROJECT NO 234

RECEIVED 28 DEC 1972 CON. ORG.
RECEIVED 1 JAN 1972 DESIGN MANAGER
RECEIVED 28 DEC 1972 DESIGN MANAGER

DR. WHO • EP. 3 & 4 • DESIGNER JOHN HURST • ZERO 2nd FEB, '73 • PROJECT No 2342/7002-3 • V.T.R. FEB., 5th & 6th '73 • SHEET 2 OF 3

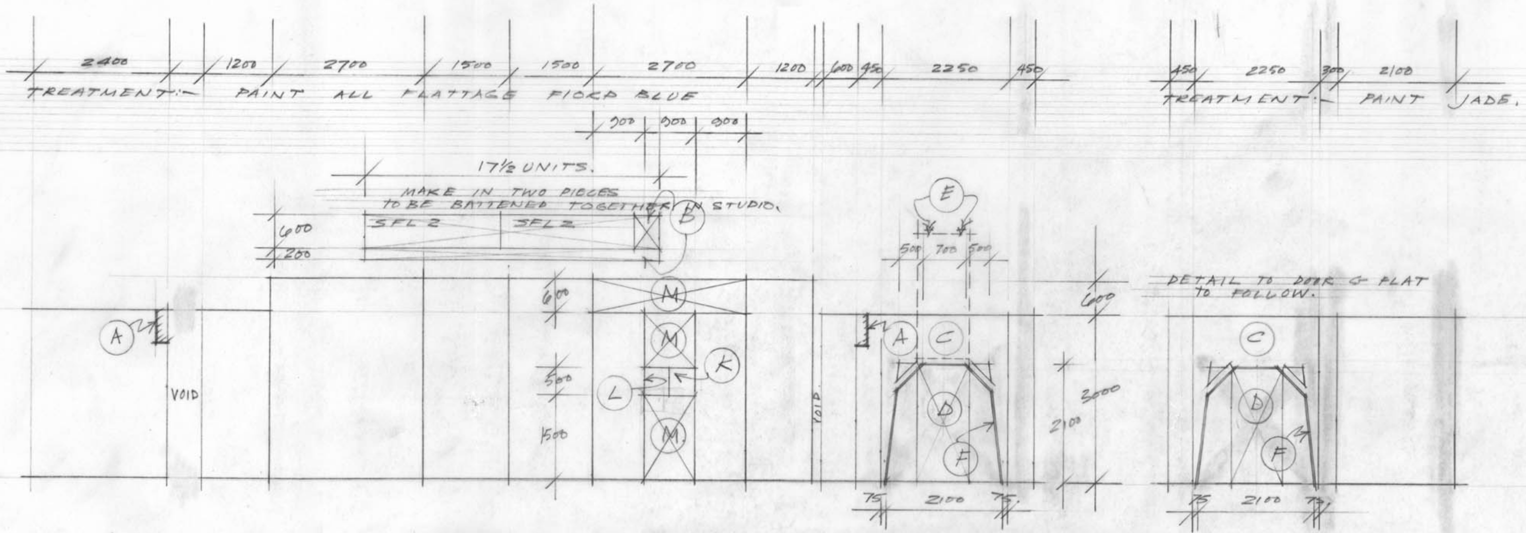

EXT'D ELEVATION A-A

EXT'D ELEVATION B-B.

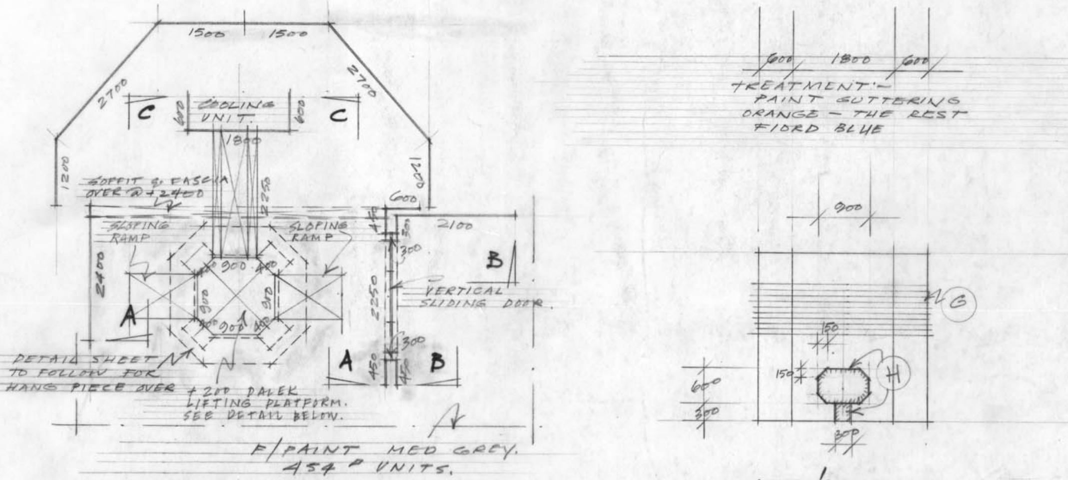

EXT'D ELEV C-C

COOLING CHAMBER | SET 6 | KEEP FOR SERIES

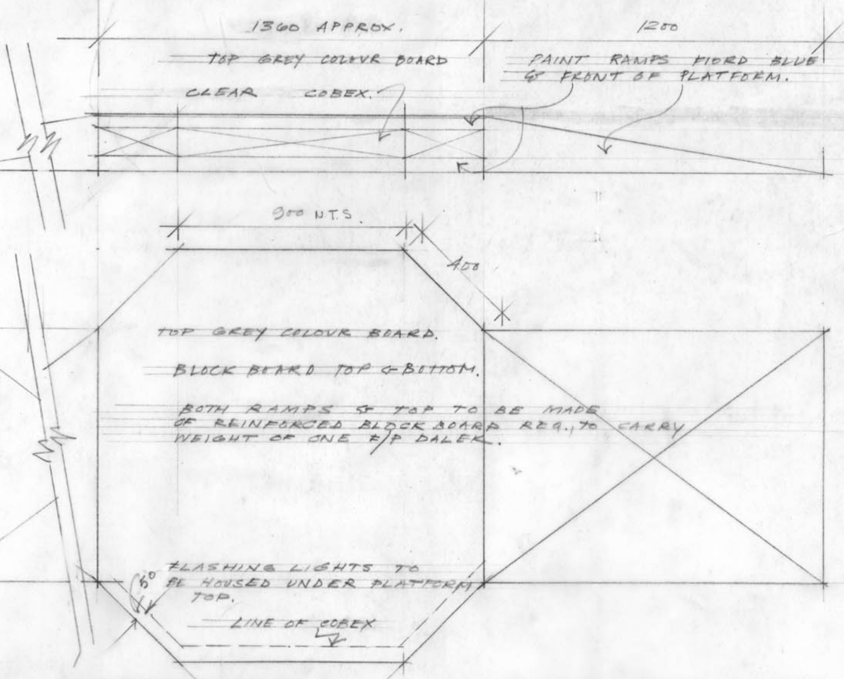

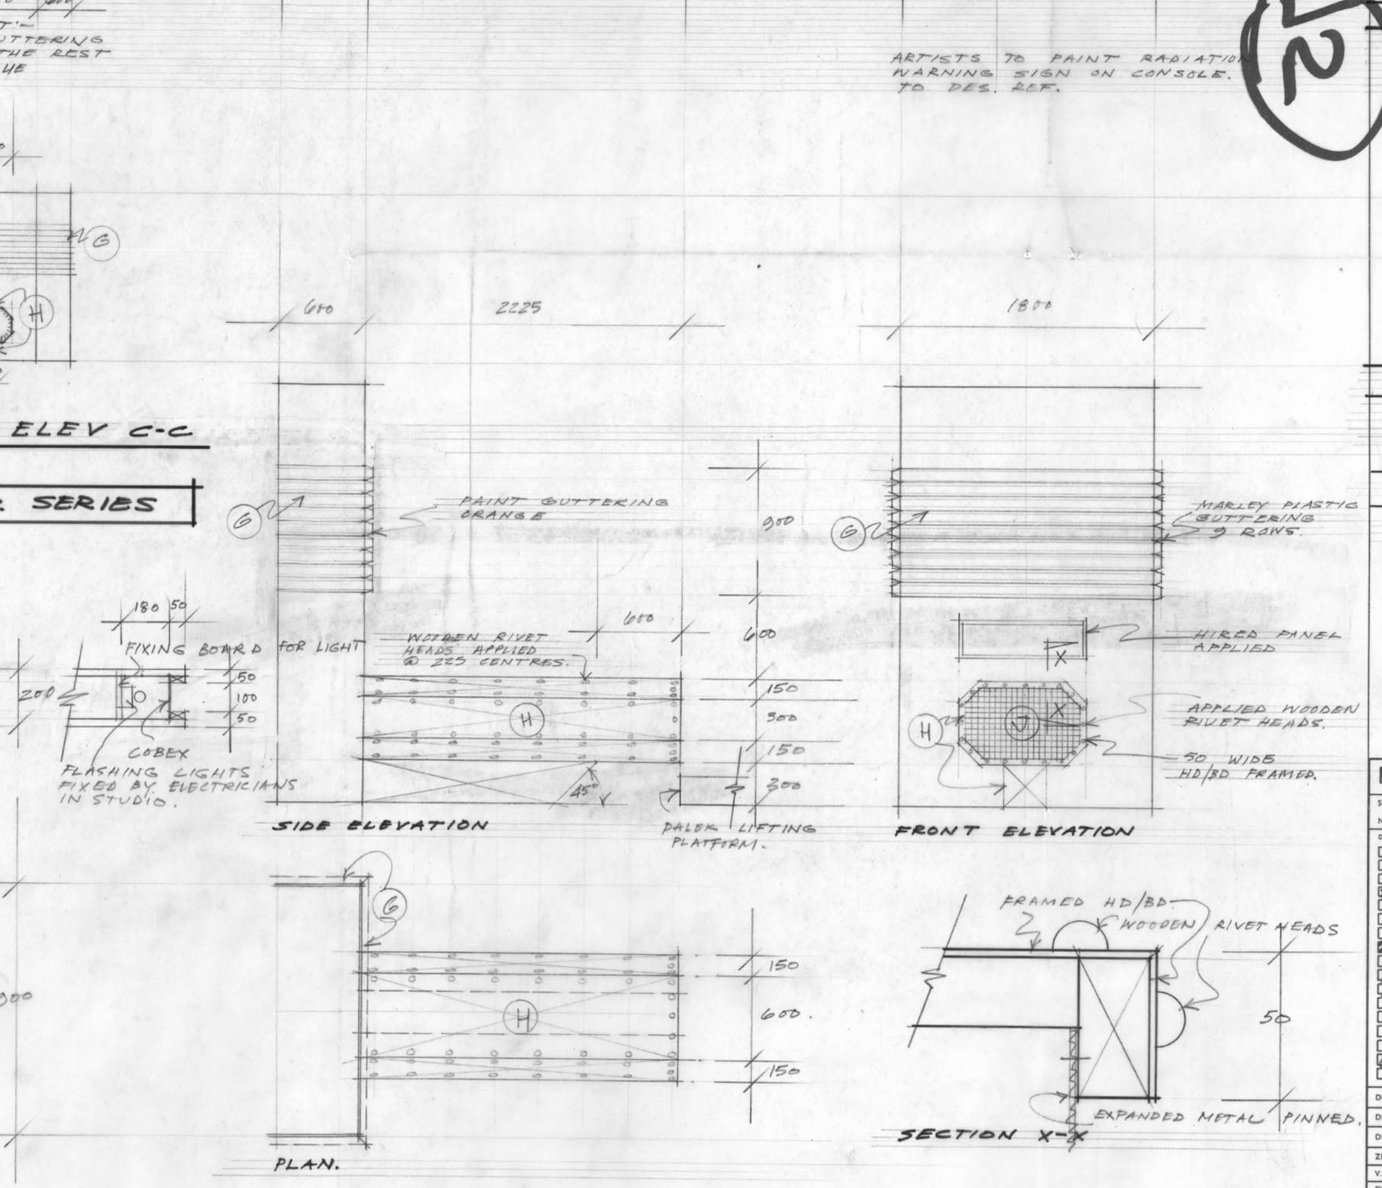

DETAIL TO DALEK LIFT PLATFORM SCALE 1:10. DETAIL TO COOLING UNIT. SCALE 1:20

CONSTRUCTION

ASSEMBLE STOCK & FLATTAGE

- (A) NEW SOFFIT & FASCIA OVER @ +2400
- (B) MAKE UP PIECES IN FRAMED HD/BD.,
- (C) MAKE NEW ARCH FLAT IN FRAMED HD/BD TO TAKE VERTICAL SLIDING DOOR. F/P. (DETAIL TO FOLLOW)
- (D) MAKE NEW DOUBLE/SIDED VERTICAL SLIDING DOOR IN FRAMED HD/BD, 100mm THICK.
- (E) FIX HANGING IRONS.
- (F) MAKE NEW 100X25 OUTSTANDING REVEALS WITH ALI-PLY APPLIED TO LEADING EDGES.
- (G) APPLIED PLASTIC GUTTERING 9 ROWS — MITRED ON CORNERS.
- (H) MAKE NEW IN FRAMED HD/BD.
- (J) FIX SHEET OF PARALLEL STRAND No 406A SEE DETAIL
- (K) MAKE NEW DOUBLE 500X500 SLIDING DOORS. IN FRAMED HD/BD.
- (L) MAKE NEW 200 REVEAL.
- (M) FRAMED IN HD/BD.

SPECIAL MATERIALS.

(i) CLEAR COBEX

(ii) MARLEY ANGLIA RAINWATER SYSTEM. MK.2.
PLASTIC GUTTERING R.G.O. 406
Price 2 metres 74p.
DICKLEY LANE LENHAM. KENT. ENGLAND.

(iii) EXPANDED METAL
ALY PARALLEL STRAND No 406A MESH.
FROM:- EXPANDED METAL Co Ltd.
TEL 222 7766.
REQ. 1 SHEET 4'x2' @ £1.59p.

12

GRAPHICS.

GRAPHICS TO PAINT RADIATION WARNING NOTICE ON CONSOLE TO DES. REF.

RECEIVED 19 JAN 1973 OON. ORG.
BBC TV

DETAILS.

DETAIL SHEET TO FOLLOW OF ENTRANCE TO CHIMNEY SHAFT.

ELECTRICIAN.

LIGHTS TO FRONT OF PLATFORM.

RECEIVED 11 JAN 1973 DESIGN ...

BBC tv DESIGN DEPARTMENT

SHEET NO 2	DATE DRAWN 8/1/73	DES. CHECK	C
NO OF SHEETS 3	SCALE: 1:50, 1:10, 1:20		m

DES DISTRIBUTION: DESIGNER, DESIGN ASST., DESIGNER EALING, ELECTRICIANS, MODEL MAKERS, METAL WORKERS, PROCESS PROJECTION, SCENIC ARTISTS, VISUAL EFFECTS, DRAPES, GRAPHICS, ASST. PLASTICS, ASST. PRODUCTIONS, ASST. ALLOCATIONS, P, C

GEN DISTRIBUTION: ALLOCATIONS (Tech), DIRECTOR, P M'S OFFICE, A.S.T.M. (Tel), MANAGER STUDIO OPS, DAY MANAGER, NIGHT MANAGER, SCENERY BOOKING CLERK, SUPERVISOR EALING, SCENERY STORES RRENT'D, ESTIMATOR, CONST ORGANISER, ASST. WORKSHOP MAN., SUP'G SUPPLY MAN, O/CONTRACTOR, DESIGN MANAGER, CONTRACTS

(31)

ESTIMATOR: D Rae — DATE 22/1/73
DRAWING MANAGER: A Thomson — DATE 22.1.73
A/DWG MAN. CHECKED
BLUES ISSUED 22/1/73

DIRECTOR DAVID MALONEY Room 511 T.H.
DESIGNER JOHN HURST Ext 2542
DRAWN BY GARRY FREEMAN Ext 2557
ZERO 2/2/73
V.T.R. 5/6/2/73
FILM ZERO
FILM DATE
studio TC6
PRODUCTION DR WHO EPISODES 3 & 4
PROJECT NO 2342/7002-3

DR WHO • DESIGNER JOHN HURST • ZERO 18th JAN '73 • PROJECT No 2342/7000-1 • V.T.R. 22nd JAN '73 • STUDIO T.C.4. • SHEET 2 OF 4

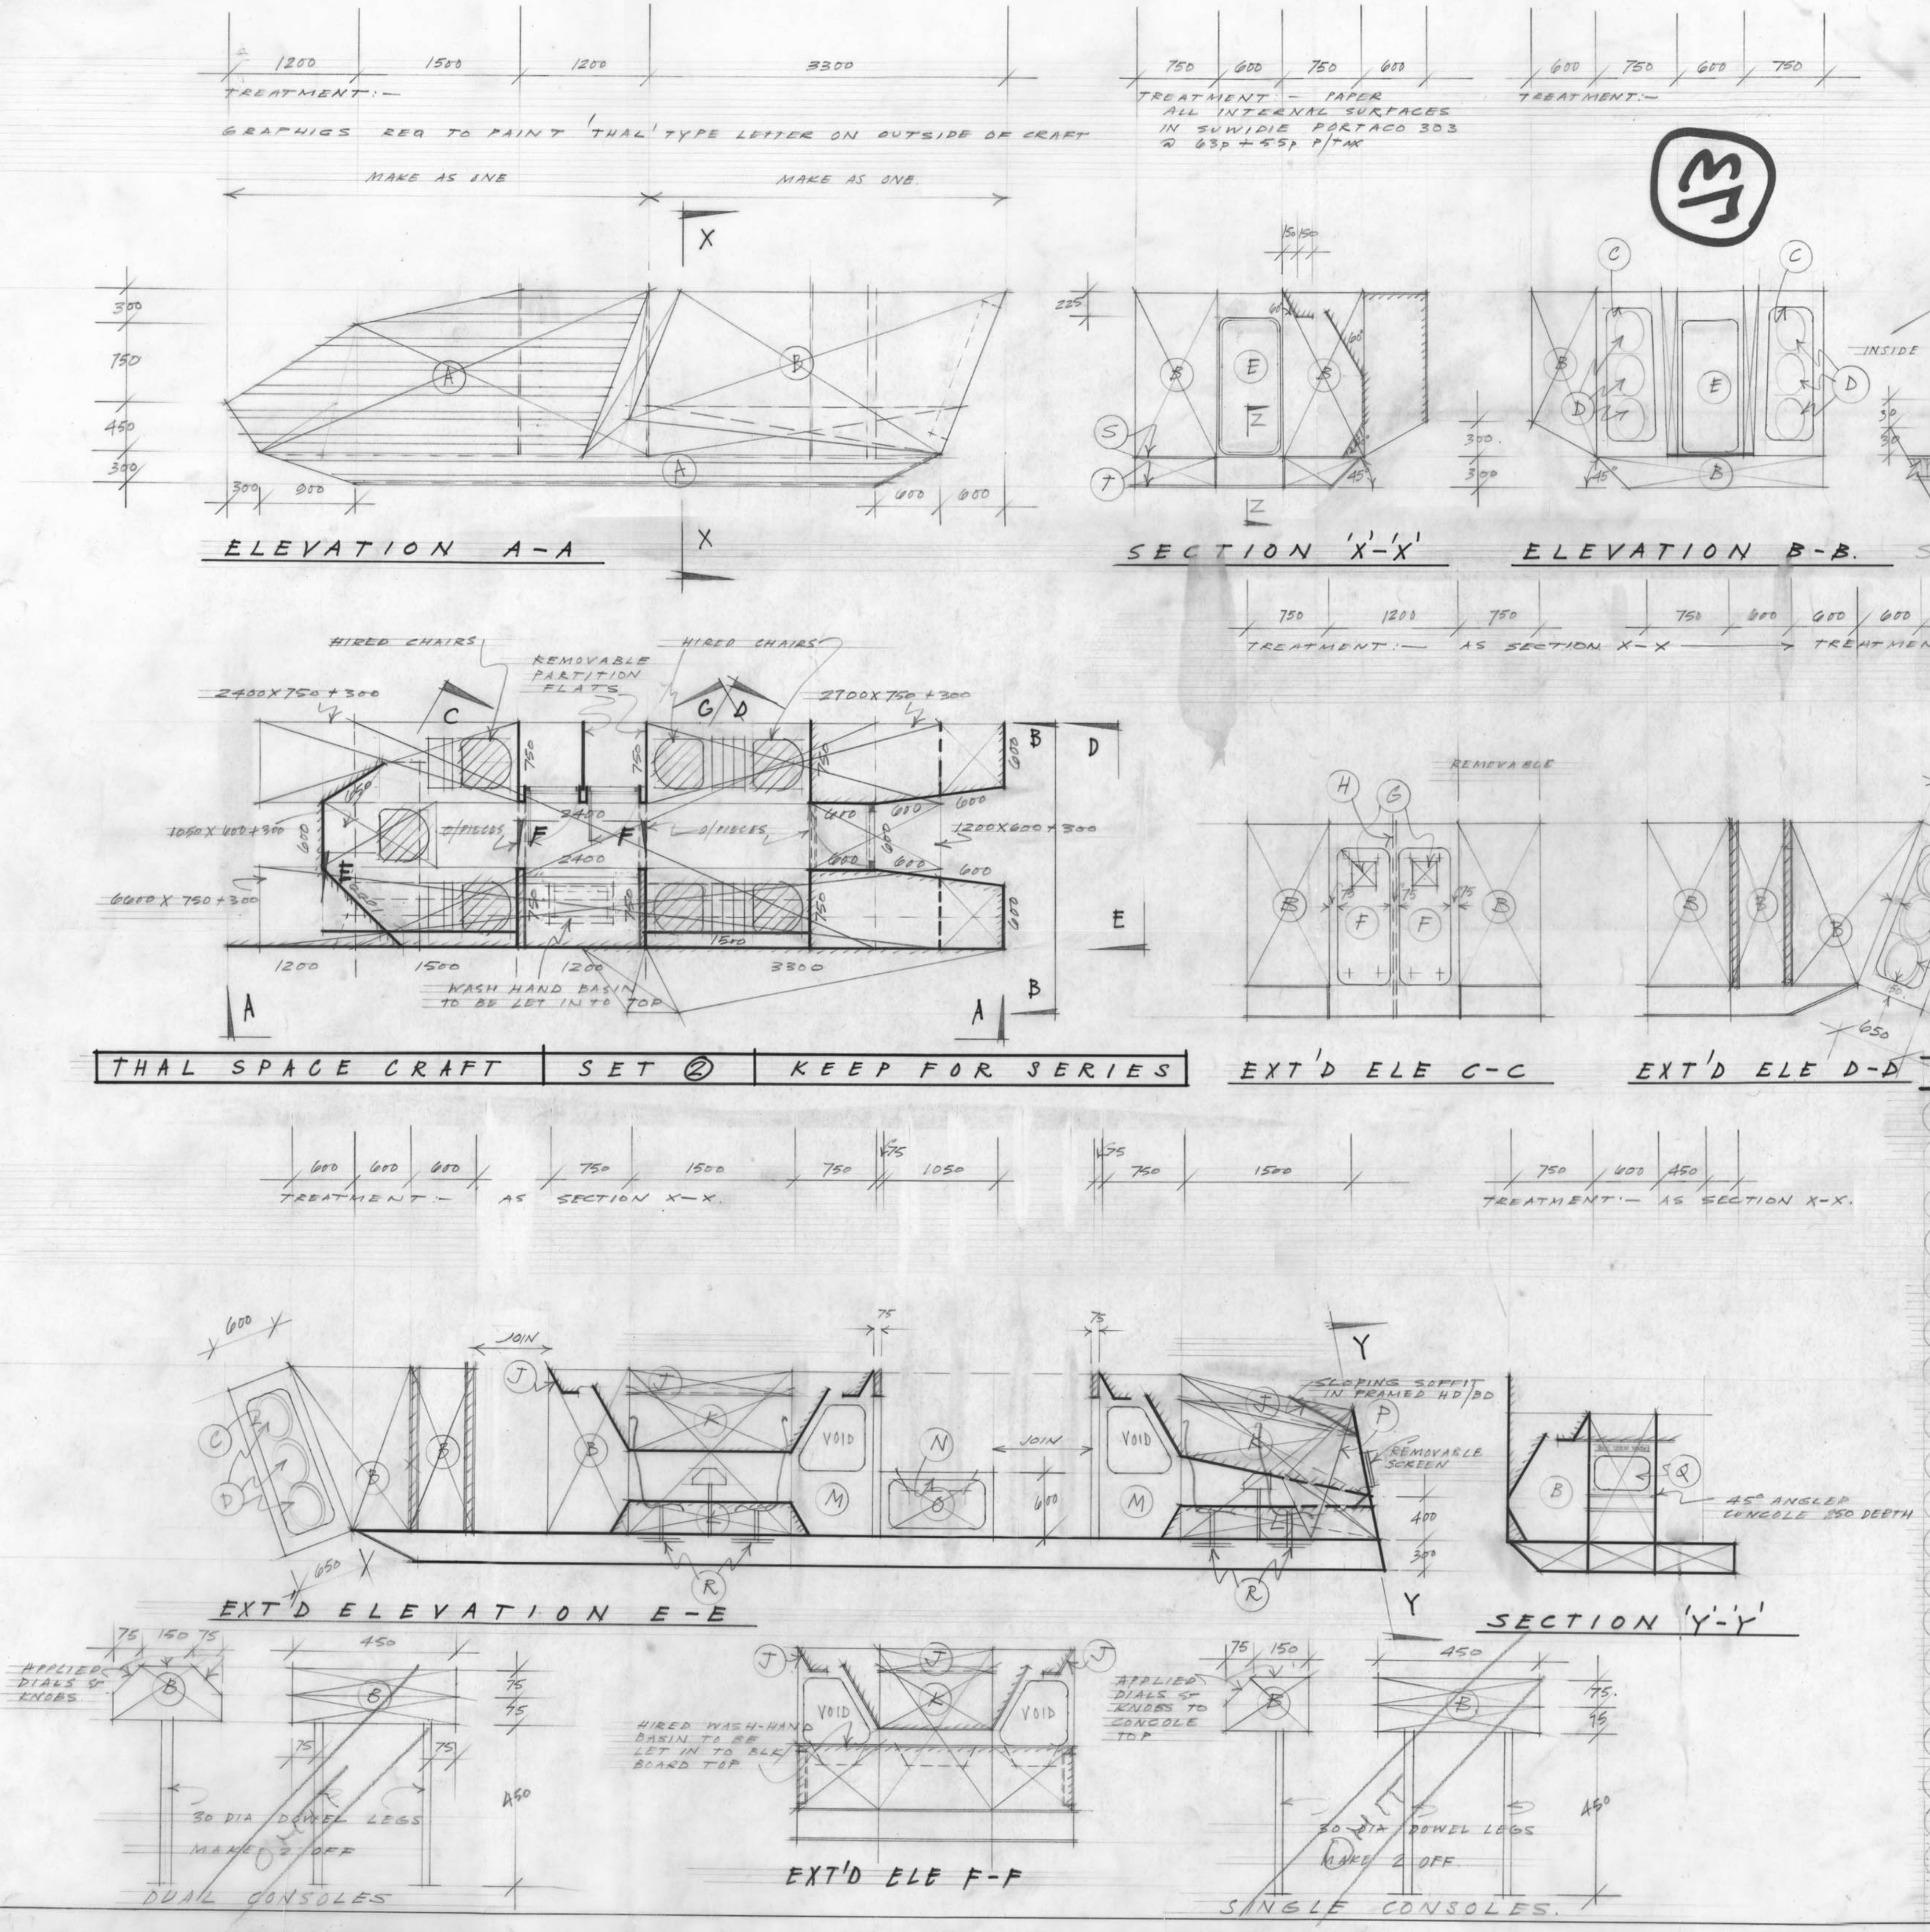

SPECIAL MATERIALS

(i) P.V.C MLDG No G23 £8.84p.
(ii) P.V.C. MLDG No A68 £2.09.
(iii) SUWIDIE PORTACO 303 @ 63p + 5.5p P.TAX. 100 c.ms WIDE

SUPPLYER:—
HATÉMA
70/72 OLD STREET E.C.1
Phone 253-6433/4.

ZIRCON

GRAPHICS

(1) REQ. TO LETTER ON SIDE OF SPACE CRAFT 'THAL' TYPE LETTERING TO DES REF.

SKETCH OF DRIVERS SEAT.

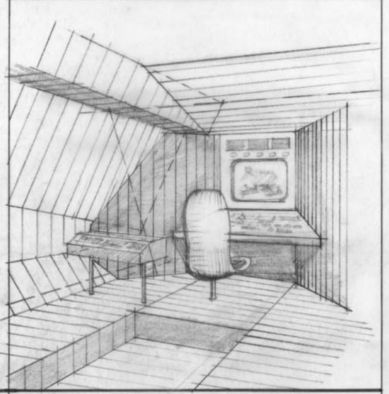

CONSTRUCTION.

(A) APPLY P.V.C MLDG No G23
(B) UNLESS OTHERWISE STATED MAKE ALL NEW FLATTAGE IN FRAMED HD/BD.
(C) MAKE NEW 150 REVEALS
(D) APPLY P.V.C MLDGS No G23
(E) MAKE NEW EXIT DOOR & DOOR FLAT IN FRAMED HD/BD SEE DETAIL.
(F) MAKE NEW TWIN FLUSH DOORS DOUBLE SIDE IN FRAMED HD/BD.
(G) MAKE NEW 225X225 VENT HOLES WITH EXPANDED METAL ARCROSS.
(H) MAKE NEW D/S PARTITION FLAT, REMOVABLE. 600 X 1800
(J) MAKE NEW SOFFIT & FASCIA FIX FASCIA @ 60°
(K) MAKE NEW SLOPING CEILING PIECES @ 60° IN FRAMED HD/BD.
(L) MAKE NEW SLOPING SKIRTINGS @ 60° IN F/H/B.
(M) MAKE NEW BULKHEAD PANELS DOUBLE SIDED IN F/H/BD.
(N) MAKE NEW 150 REVEAL TO CUPBOARD.
(O) MAKE NEW IN FR'D/H/BD.
(P) MAKE NEW ANGLED BULKHEAD, (45° ON PLAN) IN F/H/BD.
(Q) MAKE NEW VIEWING SCREEN OF FRAMED UP OBSCURED COBEX.
(R) BOX IN BASE OF HIRED CHAIRS INTO BLOCK BOARD PLINTH.
(S) MAKE UP ALL + 300 PLINTHS IN BLOCK BOARD
(T) MAKE UP BASE IN SHEETS OF BLOCKBOARD BATTENED TOGETHER (WHOLE SPACE CRAFT REQ., TO ROCK)

GENERAL NOTE

ENTIRE SPACE CRAFT REQUIRED TO LIE AT A TILT ON A ROCKER — TO BE DISCUSSED WITH ZIRCON & DESIGNER. (DRAWING TO FOLLOW.)

O/C

RECEIVED 22 DEC 1972 DESIGN MANAGER

RECEIVED 28 DEC 1972 CON. ORG.

BBC tv DESIGN DEPARTMENT

SHEET NO 2	DATE DRAWN 20/12/72	DES. CHECK	c
NO OF SHEETS	SCALE: 1:25	Int.	m

DES DISTRIBUTION	GEN DISTRIBUTION
1 DESIGNER	1 ALLOCATIONS (Tech)
1 DESIGN ASST.	2 DIRECTOR
DESIGNER EALING	F M'S OFFICE
ELECTRICIANS	A.ST.M.(Tel)
MODEL MAKERS	MANAGER STUDIO OPS
METAL WORKERS	5 DAY MANAGER
PROCESS PROJECTION	3 NIGHT MANAGER
1 SCENIC ARTISTS	1 SCENERY BOOKING CLERK
VISUAL EFFECTS	SUPERVISOR EALING
1 DRAPES	SCENERY STORES BRENT'D
GRAPHICS	ESTIMATOR
ASST. PLASTICS	1 CONS'T ORGANISER
ASST. PRODUCTIONS	1 ASST. WORKSHOP MAN.
ASST. ALLOCATIONS	1 SUP'G SUPPLY MAN
1 PAINTER	1 O/CONTRACTOR
1 CARS	DESIGN MANAGER
	CONTRACTS

(95)

ESTIMATOR: Contract Hire Readson DATE 3.1.73

DRAWING MANAGER: Atkinson DATE 3.1.73

A/DWG MAN. CHECKED — Int

BLUES ISSUED

DIRECTOR DAVID MALONEY Room

DESIGNER JOHN HURST Ext 2542

DRAWN BY GARRY FREEMAN Ext 2557

ZERO 19/1/73

V.T.R. 22/23/1/73

FILM ZERO

FILM DATE

studio TC 4

PRODUCTION DR WHO

PROJECT NO 2342/7000-1

Our thanks to
Jan Vincent-Rudzki
and David Carisle
for making these plans
available and scanning them
for inclusion on this DVD